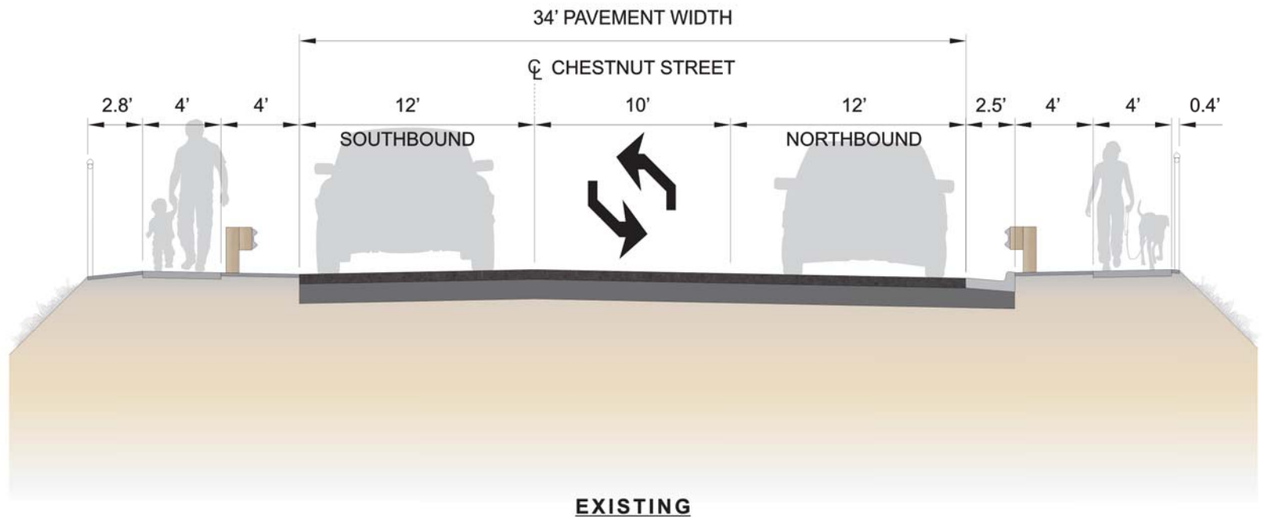

EXISTING

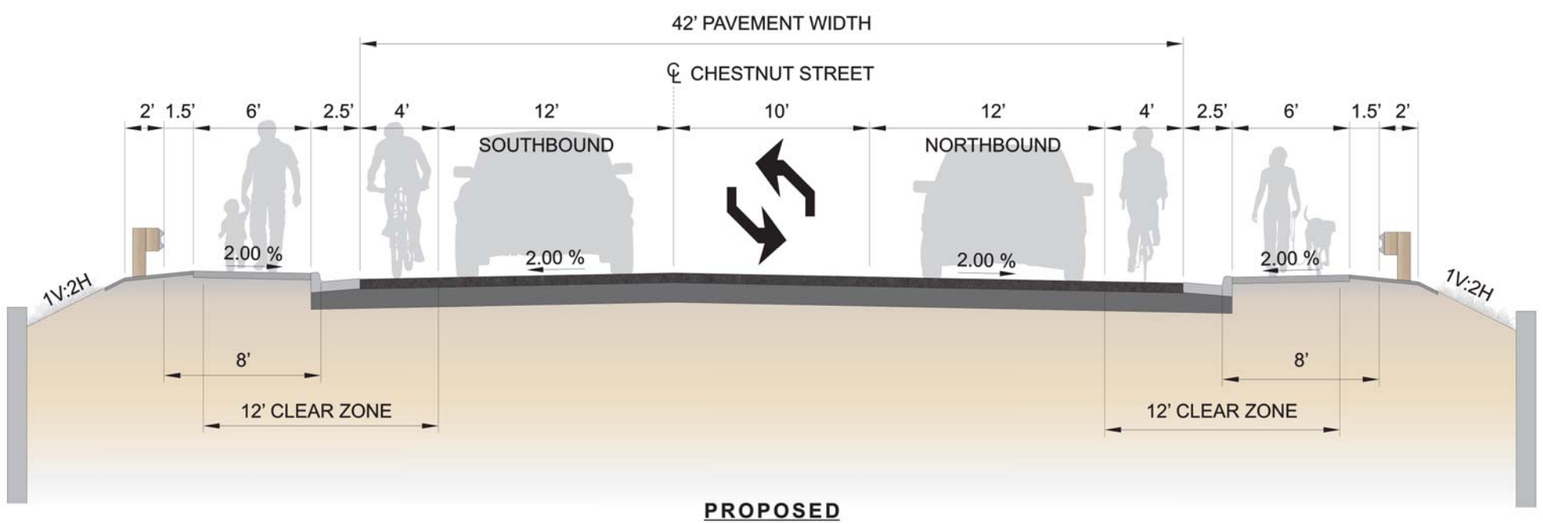

PROPOSED