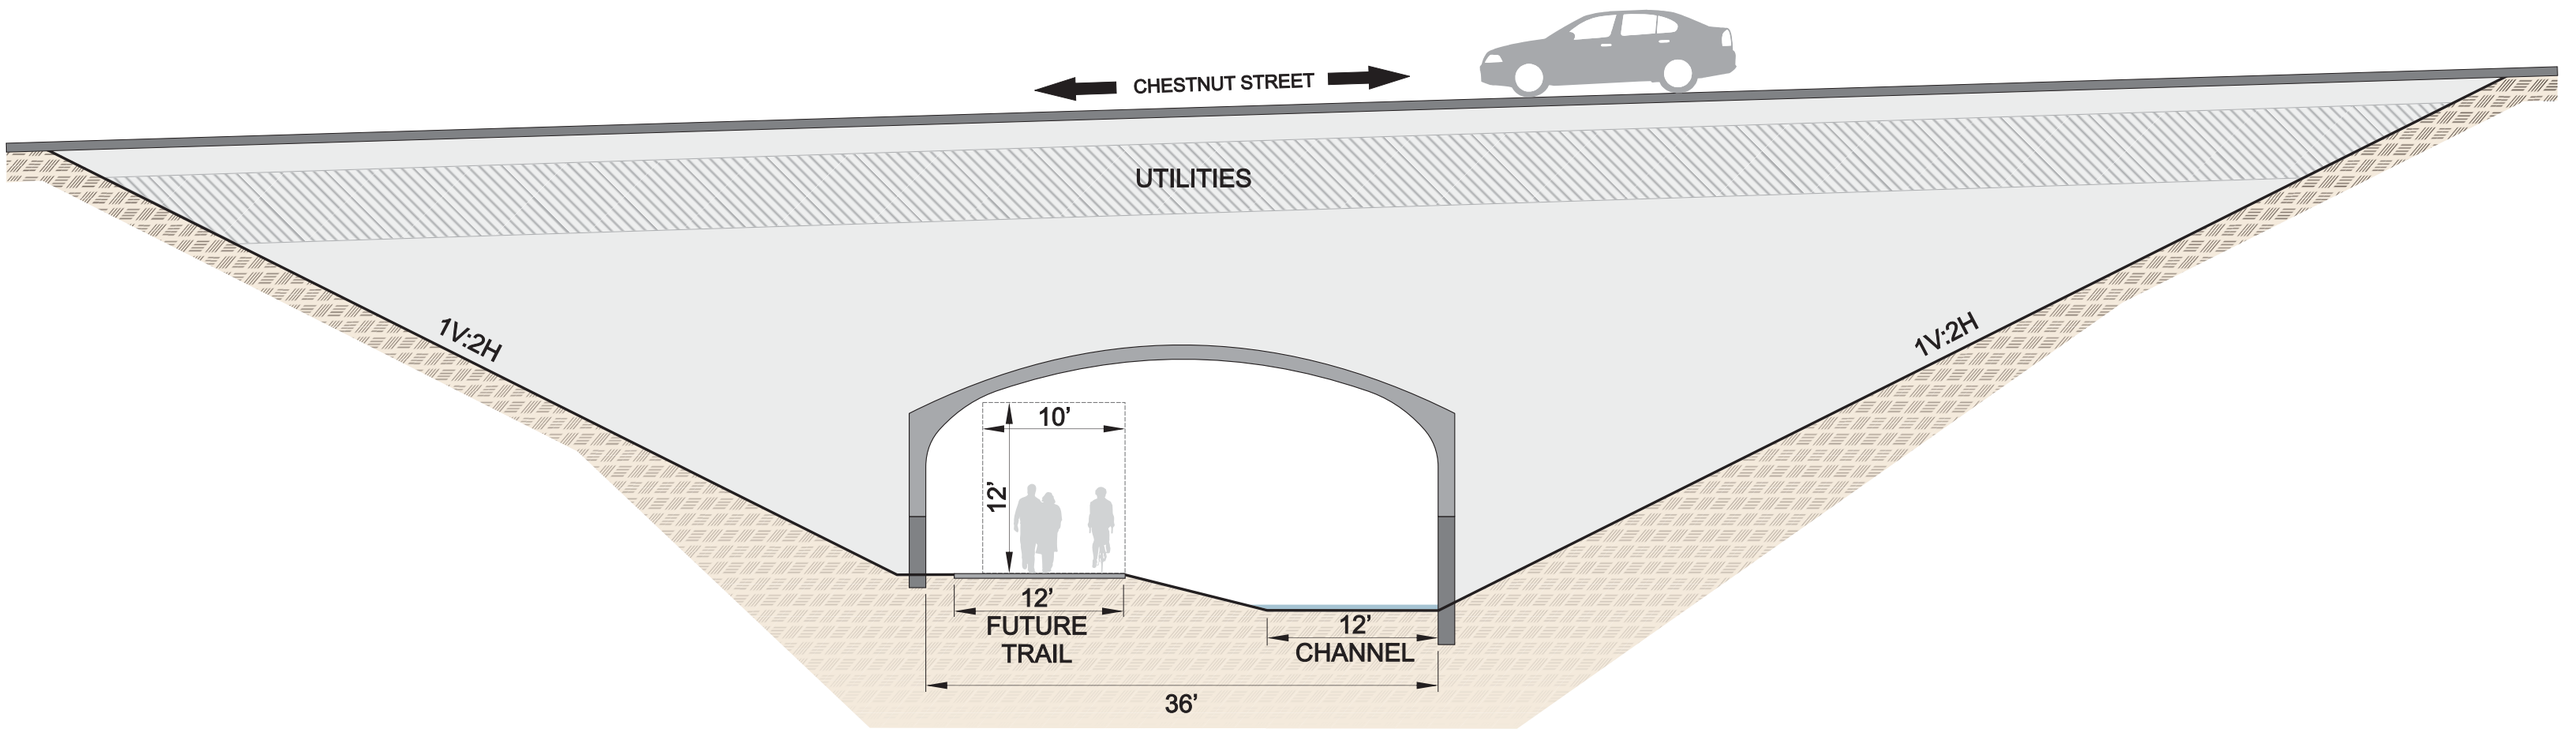

PRECAST CONCRETE ELLIPTICAL ARCH BRIDGE
(LOOKING EAST)